SURVEYOR'S REAL PROPERTY REPORT
PART I) THIS PLAN (PART I) MUST BE READ IN CONJUNCTION WITH THE SURVEY REPORT (PART 2) DATED JUNE 12, 2002

PLAN OF

PART OF LOT 9
CONCESSION 11

(GEOGRAPHIC TOWNSHIP OF ERIN)
TOWN OF ERIN
COUNTY OF WELLINGTON
SCALE 1:1250

0 10 20 30 40 50 metres

DOLLIVER SURVEYING INC.
ONTARIO LAND SURVEYORS
2002

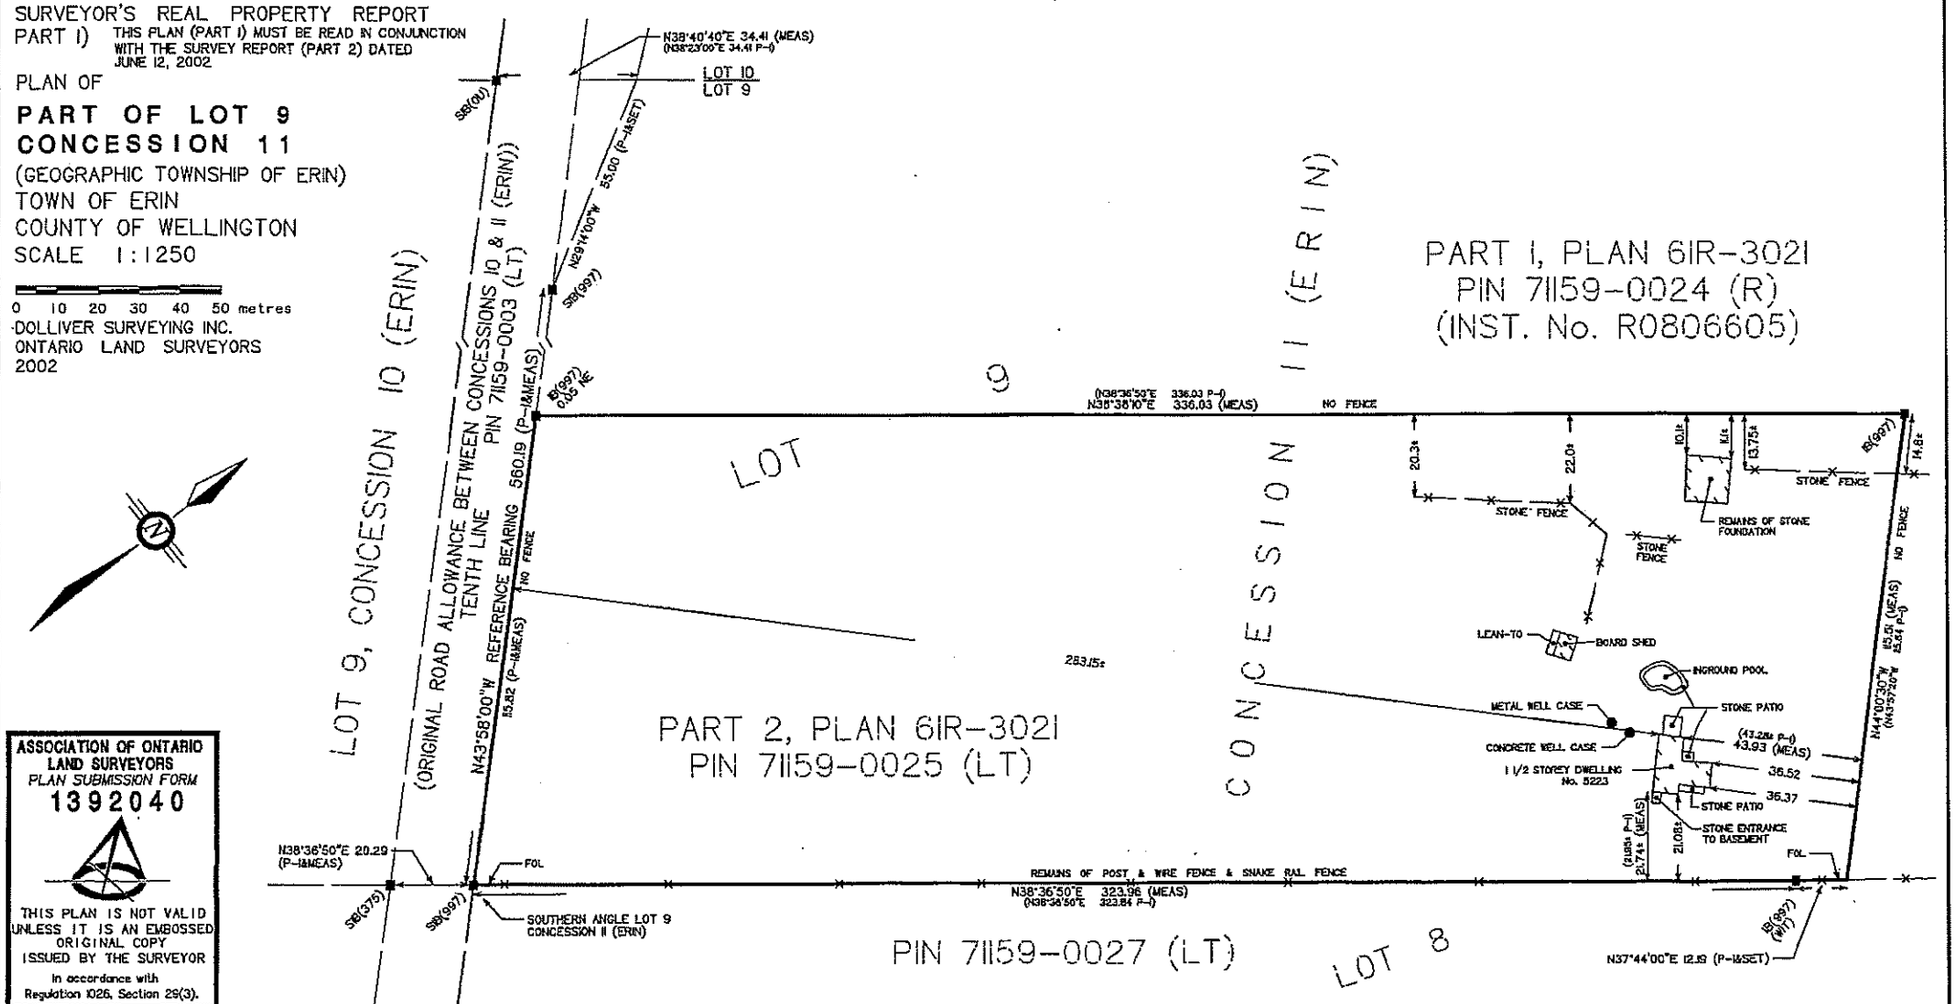

ASSOCIATION OF ONTARIO LAND SURVEYORS
PLAN SUBMISSION FORM
1392040

THIS PLAN IS NOT VALID UNLESS IT IS AN EMBOSSED ORIGINAL COPY ISSUED BY THE SURVEYOR
In accordance with Regulation 1026, Section 29(3).

LEGEND

■	denotes	FOUND MONUMENT
□	"	PLANTED MONUMENT
SIB	"	STANDARD IRON BAR
IB	"	IRON BAR
O/U	"	ORIGIN UNKNOWN
375	"	BLACK, SHOEMAKER, ROBINSON AND DONALDSON LTD.
997	"	J.J. KONING O.L.S.
FOL	"	FENCE ON LINE
ERIN	"	GEOGRAPHIC TOWNSHIP OF ERIN
P-1	"	PLAN 61R-3021
WIT	"	WITNESS

NOTE

BEARINGS ARE ASTRONOMIC AND REFERRED TO THE NORTHEASTERN LIMIT OF THE ORIGINAL ROAD ALLOWANCE BETWEEN CONCESSIONS 10 & 11 (ERIN) HAVING A BEARING OF N43°58'00"W AS INDICATED ON PLAN 61R-3021.

ALL BUILDING TIES ARE MEASURED TO THE STONE OR THE SIDING (AS THE CASE MAY BE).

METRIC

ALL DISTANCES SHOWN ON THIS PLAN ARE IN METRES AND CAN BE CONVERTED TO FEET BY DIVIDING BY 0.3048.

THIS REPORT WAS PREPARED FOR KELVIN BROWNE & MICHAEL CORMACK ALLEN AND THE UNDERSIGNED ACCEPTS NO RESPONSIBILITY FOR USE BY OTHER PARTIES.

SURVEYOR'S CERTIFICATE

I CERTIFY THAT:
1. THIS SURVEY AND PLAN ARE CORRECT AND IN ACCORDANCE WITH THE SURVEYS ACT, THE SURVEYORS ACT AND THE REGULATIONS MADE UNDER THEM.
2. THE SURVEY WAS COMPLETED ON THE 6th DAY OF JUNE, 2002.

JUNE 10, 2002
DATE

HUGH BEAUMONT GOEBELLE
Ontario Land Surveyor

NOTE:

© DOD 2002 NO PERSON MAY COPY, REPRODUCE, DISTRIBUTE OR ALTER THIS PLAN IN WHOLE OR IN PART WITHOUT WRITTEN PERMISSION FROM DOLLIVER SURVEYING INC.

"THIS PRINT IS NOT A TRUE COPY OF THE ORIGINAL PLAN WITHOUT AN EMBOSSED SEAL"

THIS REPORT REFLECTS CONDITIONS AT TIME OF SURVEY. UPDATING MAY BE REQUIRED IN ORDER TO ISSUE ADDITIONAL COPIES SUBSEQUENT TO THE DATE OF THE SURVEYOR'S CERTIFICATE.

DOLLIVER SURVEYING INC.
ONTARIO LAND SURVEYORS
54 MILL STREET EAST (ACTON)
HALTON HILLS, ONTARIO, L7J 1H3
TEL (519) 853-2502
FAX (519) 853-1504
E-mail:
surveys@dolliver.com

Plot Scale:	File No.
1:1250	868-5